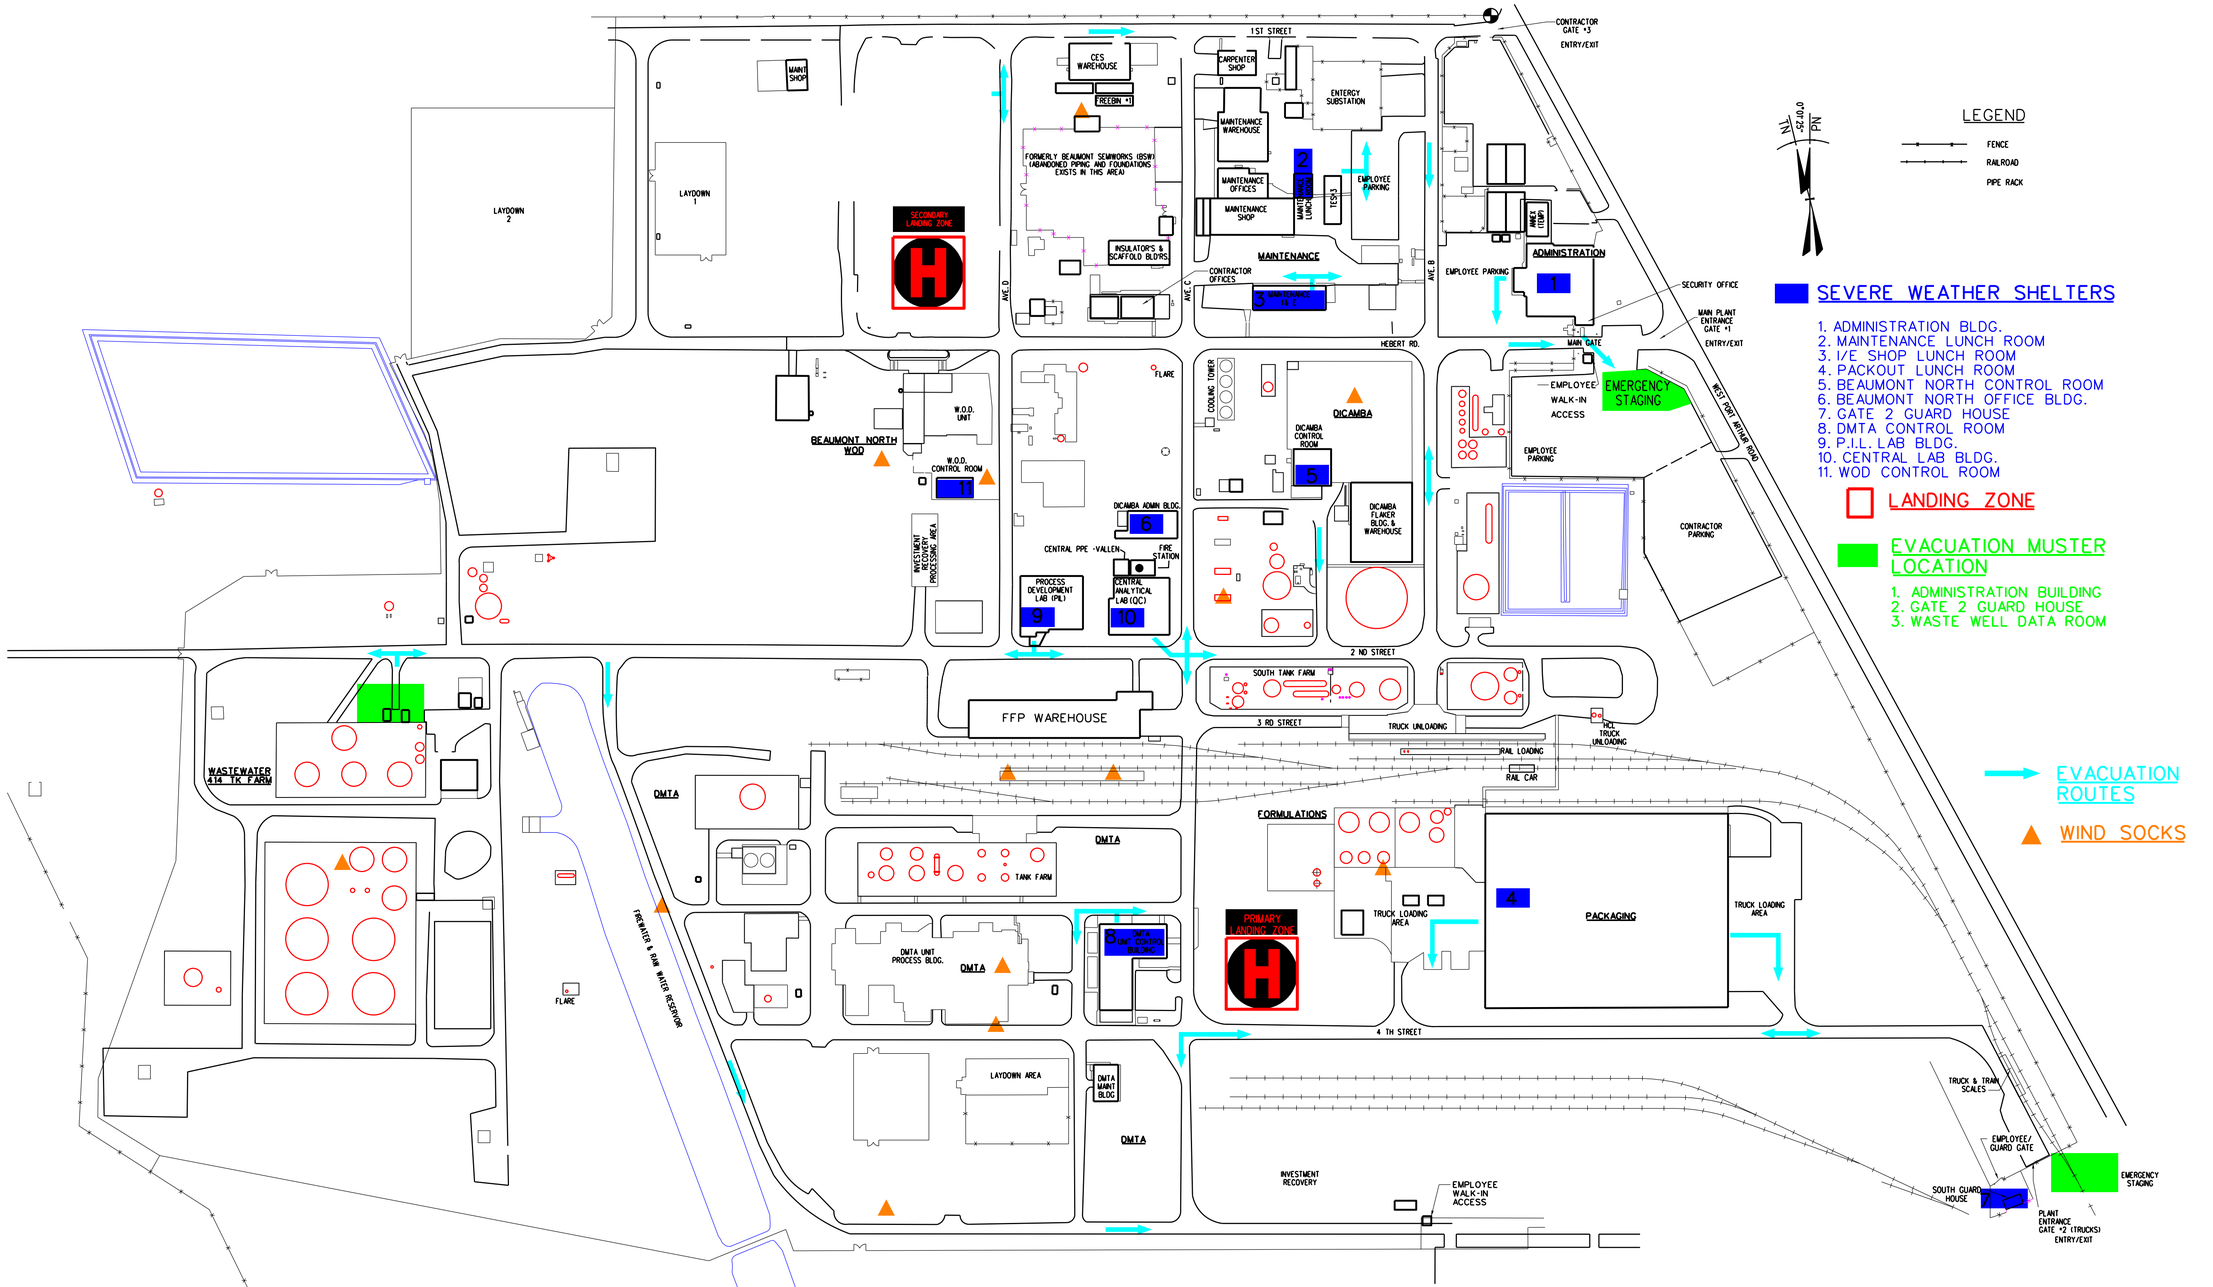


NL 42-10-0 PN

LEGEND

FENCE

RAILROAD

PIPE RACK

SEVERE WEATHER SHELTERS

1. ADMINISTRATION BLDG.
2. MAINTENANCE LUNCH ROOM
3. I/E SHOP LUNCH ROOM
4. PACKOUT LUNCH ROOM
5. BEAUMONT NORTH CONTROL ROOM
6. BEAUMONT NORTH OFFICE BLDG.
7. GATE 2 GUARD HOUSE
8. DMTA CONTROL ROOM
9. P.I.L. LAB BLDG.
10. CENTRAL LAB BLDG.
11. WOD CONTROL ROOM

LANDING ZONE

EVACUATION MUSTER LOCATION

1. ADMINISTRATION BUILDING
2. GATE 2 GUARD HOUSE
3. WASTE WELL DATA ROOM

EVACUATION ROUTES

WIND SOCKS

$SHEETSIZE$

$DATE$

UNCONTROLLED IF PRINTED 24HRS AFTER

D-SIZE BORDER - SCALE FOR 24"X36" PLOT ONLY

REV.	DESCRIPTION	BY	ENG.	DATE
0	CREATED DRAWING	JMS	CW	09/24/21

PROJECTS IN PROGRESS

PROJECT	DATE	REV	ISSUED-TO

CHECKED DATE

ORIGINAL FILE:

CONFIDENTIAL
THIS DOCUMENT IS THE PROPERTY OF BASF CORP. AND THE INFORMATION CONTAINED HEREIN IS CONSIDERED CONFIDENTIAL. THIS DOCUMENT IS NOT TO BE USED, REPRODUCED, OR DISCLOSED IN WHOLE OR IN PART WITHOUT THE PRIOR WRITTEN PERMISSION OF BASF CORP.

BASF
We Create Chemistry

BEAUMONT, TEXAS
SITE MAP
PLANT ENTRY GUIDE

DRAWN	JMS	DATE	09/24/21	SCALE	
PROJ.		DRAWING NO.	BMT-G-1042	REV.	0